EXHIBIT B-17

Saluda Hydroelectric Project No. 516
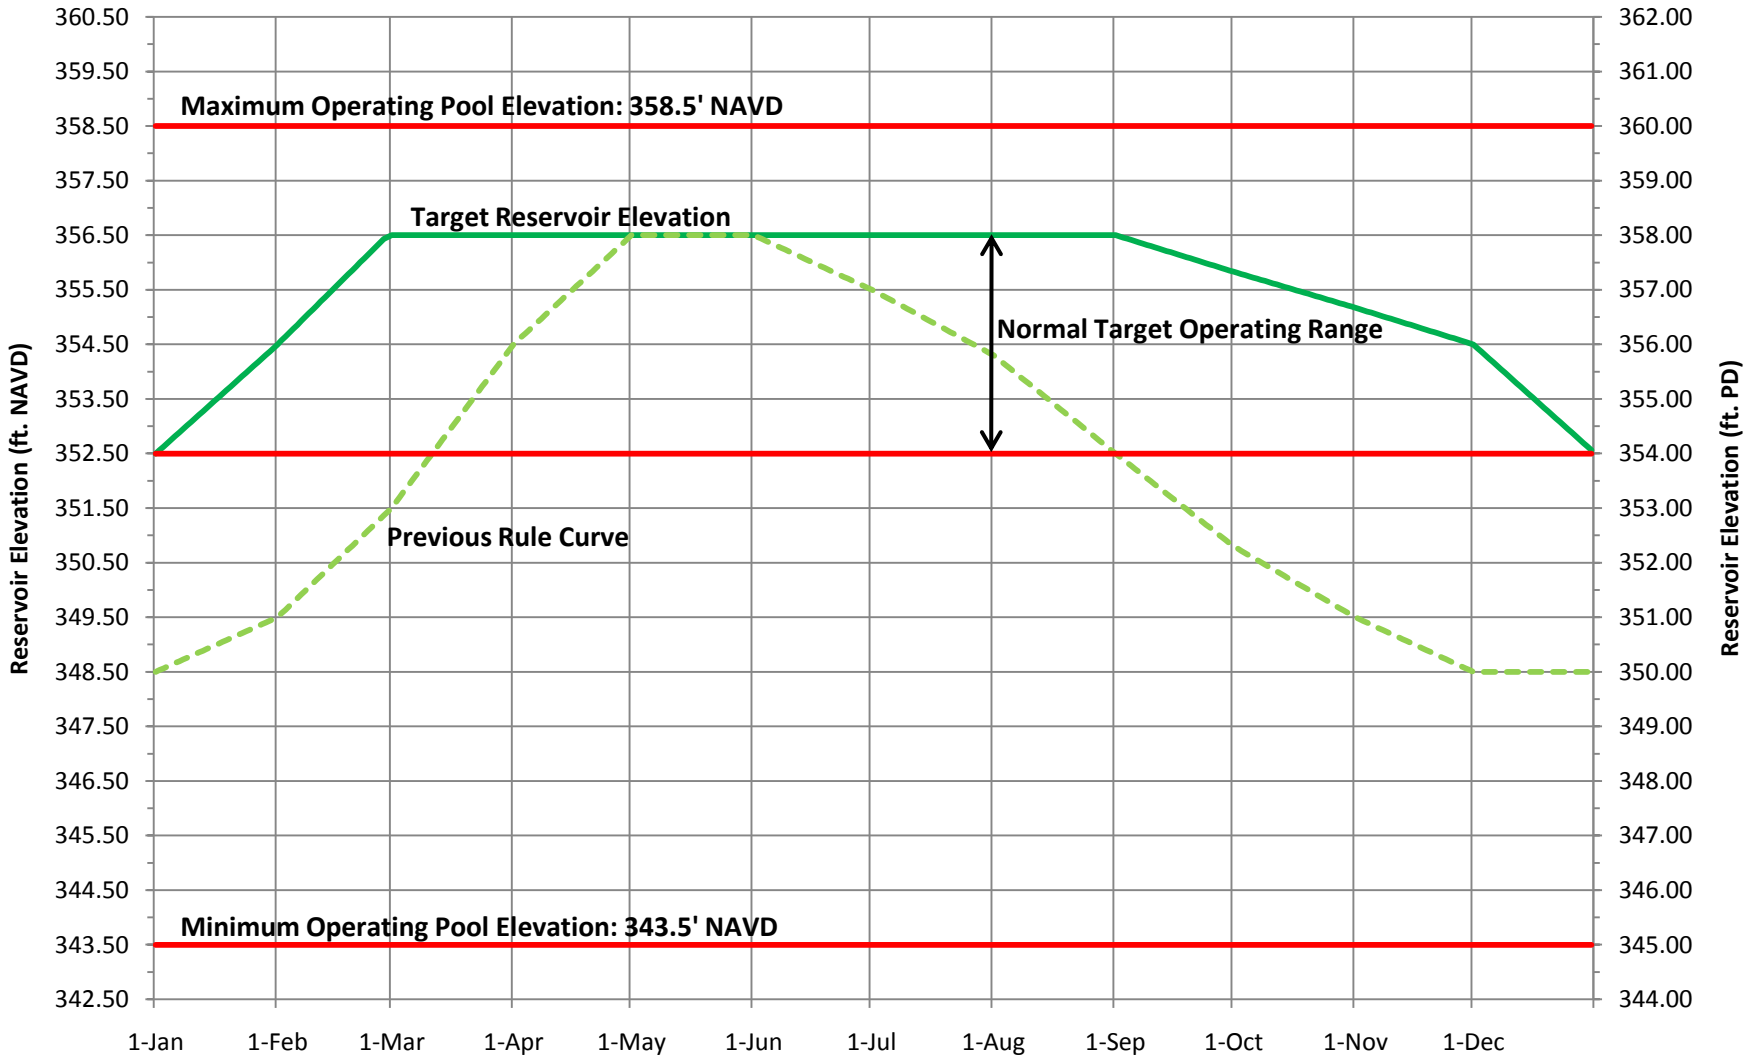
Reservoir Guide Curve